PRELIMINARY ALTERNATIVES - MAXIMUM SURFACE NORTH

ALT 2A (LRT) & ALT 4A (BRT)

MDOT MARYLAND DEPARTMENT OF TRANSPORTATION
MARYLAND TRANSIT ADMINISTRATION

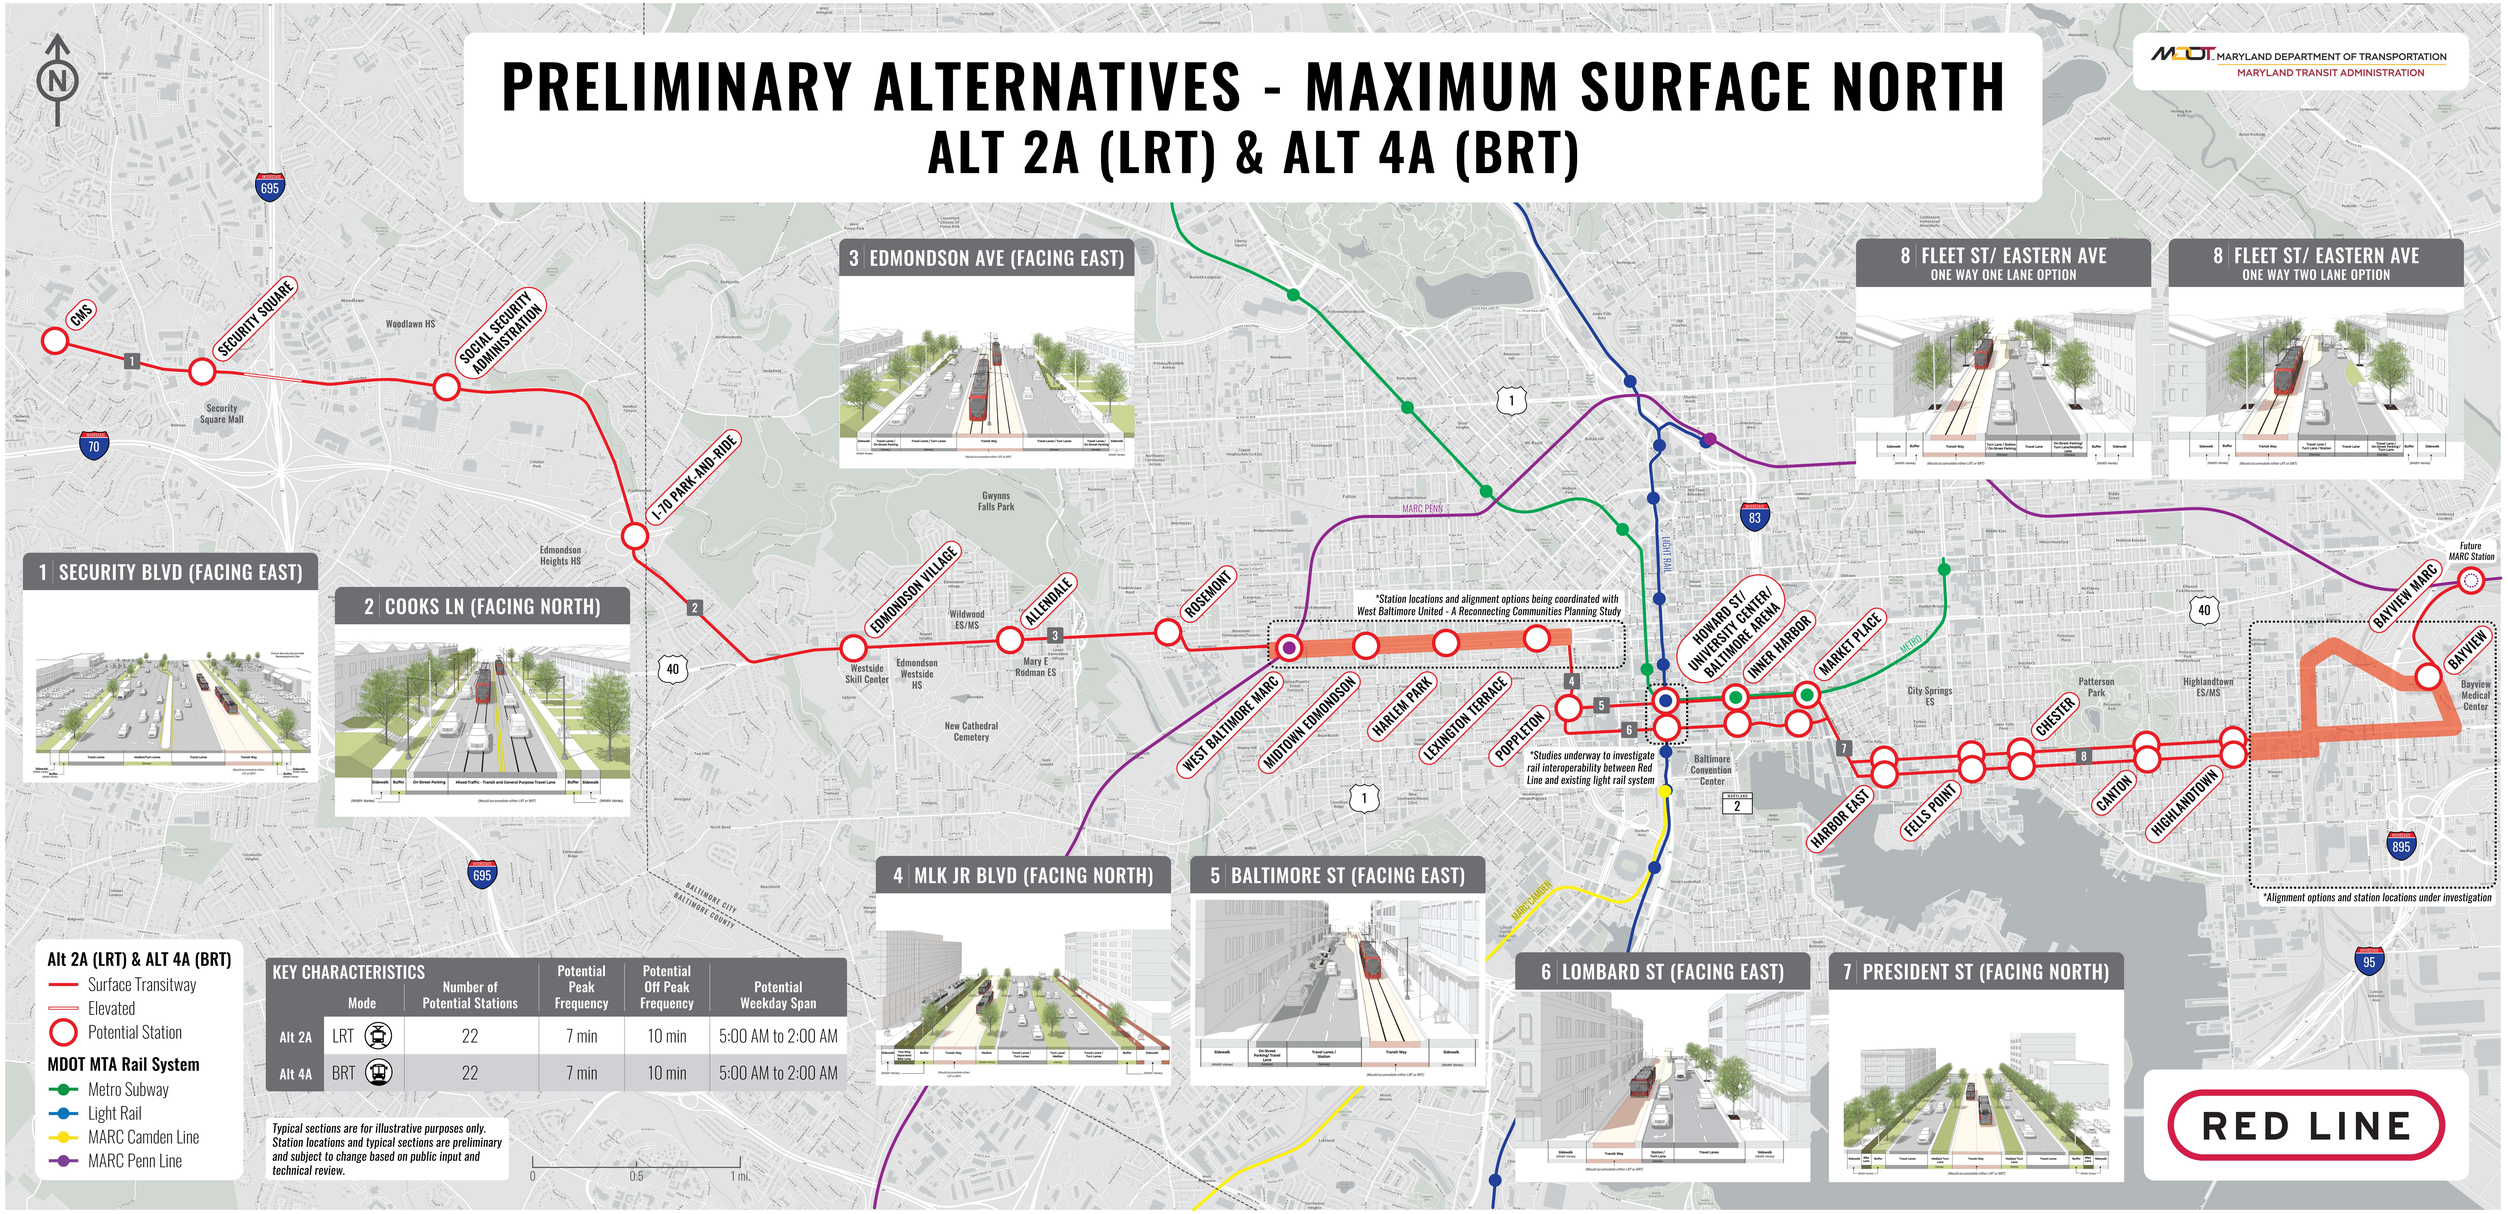

1 SECURITY BLVD (FACING EAST)

2 COOKS LN (FACING NORTH)

3 EDMONDSON AVE (FACING EAST)

4 MLK JR BLVD (FACING NORTH)

5 BALTIMORE ST (FACING EAST)

6 LOMBARD ST (FACING EAST)

7 PRESIDENT ST (FACING NORTH)

8 FLEET ST/ EASTERN AVE
ONE WAY ONE LANE OPTION

8 FLEET ST/ EASTERN AVE
ONE WAY TWO LANE OPTION

Alt 2A (LRT) & ALT 4A (BRT)

- Surface Transitway
- Elevated
- Potential Station

MDOT MTA Rail System

- Metro Subway
- Light Rail
- MARC Camden Line
- MARC Penn Line

KEY CHARACTERISTICS	Mode	Number of Potential Stations	Potential Peak Frequency	Potential Off Peak Frequency	Potential Weekday Span
Alt 2A	LRT	22	7 min	10 min	5:00 AM to 2:00 AM
Alt 4A	BRT	22	7 min	10 min	5:00 AM to 2:00 AM

Typical sections are for illustrative purposes only. Station locations and typical sections are preliminary and subject to change based on public input and technical review.

RED LINE